FilmL.A., Inc.
6255 W Sunset Blvd, 12th Floor
Hollywood, CA 90028
t: (213)977-8600 - f: (213)977-8601
www.filmla.com

Summary Information

Permit No: F00152332-H **Type of Permit:** FILMING **Release Date:** 06/04/2019

Production Company SUBSIDIARY OF AT&T HORIZON SCRIPTED TELEVISION INC.

Insured Company Name SUBSIDIARY OF AT&T HORIZON SCRIPTED TELEVISION INC.

Contact Phone No. 1 312-627-6317

Contact Phone No. 2

Fax Address 4000 WARNER BLVD. BLDG 131 BURBANK, California 91522

Production Title YOU SEASON 2

Type of Production TV Sitcom

Producer Wayne Carmona

Director Silver Tree

1st AD Jeffrey Schwartz

Production Manager Wayne Carmona

FilmL.A. Coordinator Cody Penwell

Location Manager Richard Dipatri
Primary Phone Mobile - 323-854-6934
Secondary Phone

Location Assistant n.a n.a
Primary Phone Mobile - 323-854-6934
Secondary Phone

Fees

Posting 300	$138.00
Posting 1200	$276.00
Posting 1800	$414.00
Notification Charge	$170.00
LA CITY LANE AND STREET CLOSURE FEE	$624.00
LA CITY DOT SIGN REMOVALS AND ENGINEERS	$435.00
FILMLA NON-REFUNDABLE FILM PERMIT RIDER FEE	$109.00
LA CITY DWP - OTHER OFFICE BUILDINGS	$800.00
LA CITY DWP - OPERATIONS MAINTENANCE PERSONNEL	$1,750.00
LA CITY FIRE SAFETY OFFICER	$1,620.00
LA CITY DWP PREP-STRIKE	$800.00

Total Permit Fee $7,136.00

Number of Locations 2

NOT A PERMIT

FilmL.A., Inc.
6255 W Sunset Blvd, 12th Floor
Hollywood, CA 90028
t: (213)977-8600 - f: (213)977-8601
www.filmla.com

Summary Information

Location

Permit Number	F00152332-H	**Location Manager**	Richard Dipatri
Production Company	SUBSIDIARY OF AT&T HORIZON SCR...	Primary Phone	Mobile - 323-854-6934
Insured Company	SUBSIDIARY OF AT&T HORIZON SCR...	Secondary Phone	
Production Title	YOU SEASON 2		

Location Address 1141 W 2nd St, Los Angeles, CA, 90026

Location Type Government Building/Facility

Prep Dates 6/4/2019 - 6/4/2019 07:00 - 16:00 1 day

Film Dates 6/5/2019 - 6/5/2019 11:00 - 17:00 1 day

Strike Dates 6/6/2019 - 6/6/2019 07:00 - 16:00

Open or Closed to the Public Open

Generic Conditions

*Certain service and personnel fees required by jurisdictional agencies are not collected by FilmL.A. Any such fees must be paid directly to the appropriate agency, and a separate invoice will be provided to the permittee.
*LA CITY AND/OR LA COUNTY FIRE CHECKLIST ATTACHED TO FINAL PERMIT. THE PERMITTEE IS RESPONSIBLE FOR COMPLETING CHECKLIST PRIOR TO FILMING ACTIVITY AT THIS LOCATION. NON COMPLIANCE MAY RESULT IN ASSIGNMENT OF A FIRE OFFICER.
All closures impacting sidewalks must be implemented per WATCH manual, CA MUTCD TA-28 & TA-29
Equipment staging and vehicles may park on one side of the street only.
Must comply with attached conditions
Must Maintain 5' Clearance on Sidewalks/Walkways
Must maintain local/emergency access
No cast or crew parking on area streets
No interference with merchant activity.
Number of uniformed officers listed on the permit is a minimum requirement. Permittee remains responsible for deploying a sufficient number of uniformed officers to provide traffic and crowd control to ensure the safety of the film crew and the public.
Traffic control must be done in accordance w/MUTCD
Traffic Officers Required
Uniformed officers shall have a copy of the film permit in their possession and are required to confirm that all traffic control signage devices are in place.

Please see attached documents

2nd St btwn Beaudry Ave & Bixel St NS curb & Bike - YOU.pdf
Filming Conditions & Requirements Boylston Facility.pdf

NOT A PERMIT

FilmL.A., Inc.
6255 W Sunset Blvd, 12th Floor
Hollywood, CA 90028
t: (213)977-8600 - f: (213)977-8601
www.filmla.com

Summary Information — Location

Permit Number	F00152332-H	**Location Manager**	Richard Dipatri
Production Company	SUBSIDIARY OF AT&T HORIZON SCR...	Primary Phone	Mobile - 323-854-6934
Insured Company	SUBSIDIARY OF AT&T HORIZON SCR...	Secondary Phone	
Production Title	YOU SEASON 2		

Equipment on Location

Type	Quantity
5 or 10 ton trucks	5
Cast/Crew vehicles	65
Catering Truck	1
Cube Trucks	4
Generator	1
Honey Wagons	1
Motor Homes	1
Stakebed Trucks	6
Trailers	5
Vans	4

Personnel on Location

Type	Quantity
Cast	5
Crew	65
Extras	15
Off-Duty/Retired LAPD Officer(s)	2
Spot Check	1

Filming Activities Atmospheric Smoke Effects; Drive ups & away; Equipment on property; Equipment on sidewalk, in curb lane & across street; Interior and exterior dialogue; Intermittent pedestrian control; Intermittent traffic control - 2 minutes standard; For Notifications:Rich Heichel 914-886-8773; Actors walks up W 2nd St to entrance of DWP building.; all action is on 2nd St outside the DWP fence and gates; camera, cast, crew and equipment on property, sidewalk, curb lane and across the street ; ADDITIONAL PREP - 6/4 - 7am to 5pm; ADDITIONAL STRIKE- 6/6 - 7AM TO 4PM; Titan crane at location;

Jurisdiction **Political:** Los Angeles City - Council District 01 **Police:** Los Angeles Police Department **Fire:** Los Angeles City

Thomas Guide **Page:** 634 **Grid:** E3

Approvals

FILML.A. CLOSURES	Joshua Mingo
LOS ANGELES CITY DEPARTMENT OF PUBLIC WORKS	Vanessa Martin
LOS ANGELES CITY DEPARTMENT OF WATER & POWER	Tracey Yasunaga
LOS ANGELES CITY POLICE DEPARTMENT	Gabriel Martinez

Coordinator Note
1. Dates/Times: Prep- 7a - 4p (6/4/19); Film- 11a - 5p (6/5/19); Strike- 7a - 4p (6/6/19)
2. Equipment requested to be brought onto LADWP property: Prop barbed wire, NY Penitentiary signage for set dressing. Painting
3. Crew Size: 51
4. Production Company Name: Horizon Scripted Television, Inc.
5. Production Title: %u201CYou%u201D

NOT A PERMIT

FilmL.A., Inc.
6255 W Sunset Blvd, 12th Floor
Hollywood, CA 90028
t: (213)977-8600 - f: (213)977-8601
www.filmla.com

Summary Information — Location

Permit Number	F00152332-H	**Location Manager**	Richard Dipatri
Production Company	SUBSIDIARY OF AT&T HORIZON SCR...	Primary Phone	Mobile - 323-854-6934
Insured Company	SUBSIDIARY OF AT&T HORIZON SCR...	Secondary Phone	
Production Title	YOU SEASON 2		

6. Production Contact Info (name, email, phone): Rich Heichel, rsh.locations@gmail.com , 914.886.8773
7. Production Co. Address: 3040 Treadwell St. Los Angeles, CA 90065
8. Requested LADWP Property (APN#, address, etc.): LA DWP- Boylston St. 1141 W 2nd St. Los Angeles, CA 90026
9. Broad synopsis of overall project (i.e. storyline): Actor is dropped off by taxi and walks along sidewalk towards a building. It is revealed he%u2019s walking toward jail.
10. Detailed description of activities requested on LADWP property: No activity within facility. Production is approved to dress with rubber barbed wire and paint front gate, but all action occurs on public sidewalk outside of property. Base camp and crew parking will be offsite.

LADWP Fees:
Prep or Strike: $400/day x 2 = $800
Film: $800/day x 1 = $800
Technical Advisor: $70/hr x (10 hr prep 6 hr film 9 hr strike) = $1750

Other:
- production is to adhere to all instruction by Mr. Juan Esparza and/or his designee.

Coordinator Note RIDER H RELEASES THE REMAINING LOCATIONS

Parking

Base Camp
Location Type : Other Location
1201 5th Street, Los Angeles, 90017

Crew Parking
Location Type : Other Location
1201 5th Street, Los Angeles, 90017

Parking Notes
LACS

Posting "No Parking" signs N/S W 2ND ST FROM BEAUDRY TO BIXEL (FOR PICTURE)
S/S W 2ND ST FROM BEAUDRY TO EMERALD

Approximate Footage 1501 - 1800 **Log Number** 243114

Date(s) 6/5/2019 to 6/5/2019 **Time(s)** 00:00 to 00:00

Posting "No Parking" signs N/S 2ND ST FROM BEAUDRY GOING WEST, 300FT.

Approximate Footage 0 - 300 **Log Number** 243115

NOT A PERMIT

FilmL.A., Inc.
6255 W Sunset Blvd, 12th Floor
Hollywood, CA 90028
t: (213)977-8600 - f: (213)977-8601
www.filmla.com

Summary Information — Location

Permit Number	F00152332-H	**Location Manager**	Richard Dipatri
Production Company	SUBSIDIARY OF AT&T HORIZON SCR...	Primary Phone	Mobile - 323-854-6934
Insured Company	SUBSIDIARY OF AT&T HORIZON SCR...	Secondary Phone	
Production Title	YOU SEASON 2		

Date(s)	6/4/2019 to 6/4/2019	**Time(s)**	07:00 to 19:00
Posting "No Parking" signs	N/S 2ND ST FROM BEAUDRY GOING WEST, 300FT		
Approximate Footage	0 - 300	**Log Number**	243117
Date(s)	6/6/2019 to 6/6/2019	**Time(s)**	07:00 to 19:00
Lane / Full Closure	N/S W 2ND STREET CURB LANE 1 (INCL. BIKE LANE) FROM BEAUDRY TO BIXEL		
Approximate Footage	0 - 300		
Date(s)	6/5/2019 to 6/5/2019	**Time(s)**	09:00 to 18:00

NOT A PERMIT

FilmL.A., Inc.
6255 W Sunset Blvd, 12th Floor
Hollywood, CA 90028
t: (213)977-8600 - f: (213)977-8601
www.filmla.com

Summary Information — Location

Permit Number	F00152332-H	**Location Manager**	Richard Dipatri
Production Company	SUBSIDIARY OF AT&T HORIZON SCR...	Primary Phone	Mobile - 323-854-6934
Insured Company	SUBSIDIARY OF AT&T HORIZON SCR...	Secondary Phone	
Production Title	YOU SEASON 2		

Location Address 306 S Loma Dr, Los Angeles, CA, 90017

Location Type Apartment Building

Prep Dates 6/5/2019 - 6/5/2019 06:00 - 10:00 1 day

Film Dates 6/5/2019 - 6/5/2019 10:00 - 20:00 1 day

Open or Closed to the Public Closed

Generic Conditions

*Certain service and personnel fees required by jurisdictional agencies are not collected by FilmL.A. Any such fees must be paid directly to the appropriate agency, and a separate invoice will be provided to the permittee.
*LAFD UFSO: Company must contact FilmL.A. for extension of the Uniformed Fire Safety Officers' hours. During normal business hours, UFSO must also inform the LAFD Film desk of the extension.
All closures impacting sidewalks must be implemented per WATCH manual, CA MUTCD TA-28 & TA-29
Community Survey Obtained
Equipment staging and vehicles may park on one side of the street only.
Must Maintain 5' Clearance on Sidewalks/Walkways
Must maintain local/emergency access
No cast or crew parking on area streets
No interference with merchant activity.
Number of uniformed officers listed on the permit is a minimum requirement. Permittee remains responsible for deploying a sufficient number of uniformed officers to provide traffic and crowd control to ensure the safety of the film crew and the public.
Traffic control must be done in accordance w/MUTCD
Traffic Officers Required
Uniformed officers shall have a copy of the film permit in their possession and are required to confirm that all traffic control signage devices are in place.

Please see attached document Loma St (NB closure) btwn 3rd & 4th - YOU.pdf

Equipment on Location

Type	Quantity
5 or 10 ton trucks	5
Cast/Crew vehicles	65

Personnel on Location

Type	Quantity
Cast	5
Crew	65
Extras	10

NOT A PERMIT

FilmL.A., Inc.
6255 W Sunset Blvd, 12th Floor
Hollywood, CA 90028
t: (213)977-8600 - f: (213)977-8601
www.filmla.com

Summary Information — Location

Permit Number	F00152332-H	**Location Manager**	Richard Dipatri
Production Company	SUBSIDIARY OF AT&T HORIZON SCR...	Primary Phone	Mobile - 323-854-6934
Insured Company	SUBSIDIARY OF AT&T HORIZON SCR...	Secondary Phone	
Production Title	YOU SEASON 2		

Catering Truck	1	LA City UFSO assigned	45217
Cube Trucks	4	Off-Duty/Retired LAPD Officer(s)	2
Generator	1		
Honey Wagons	1		
Motor Homes	1		
Stakebed Trucks	6		
Trailers	5		
Vans	4		

Filming Activities Atmospheric Smoke Effects; Drive ups & away; Equipment on property; Equipment on sidewalk, in curb lane & across street; Interior and exterior dialogue; Intermittent pedestrian control; Intermittent traffic control - 2 minutes standard; Wetdown; For Notifications: Steven Lee 310-303-4468; Actors walks up get out of car, walk up to main entrance.; Need BlueCar removed from Street ; Remove “No Parking” and Handicapped Parking street signs ; Camera in street in closure; Cover electric charging stations for BlueCar with boxes to look like newspaper stands; Titan crane at location;

Jurisdiction **Political:** Los Angeles City - Council District 01 **Police:** Los Angeles Police Department **Fire:** Los Angeles City

Thomas Guide **Page:** 634 **Grid:** D3

Approvals

FILMLA. CLOSURES	Joshua Mingo
LOS ANGELES CITY DEPARTMENT OF PUBLIC WORKS	Vanessa Martin
LOS ANGELES CITY DEPARTMENT OF TRANSPORTATION - SIGN & METER REMOVAL	Karina Chaki
LOS ANGELES CITY FIRE DEPARTMENT - FILM UNIT	Kanisha Leonard
LOS ANGELES CITY POLICE DEPARTMENT	Gabriel Aleman

Coordinator Note UFSO REQUIRED:
6/5; 0600-2000

Coordinator Note FILM SHOOT DATE: WEDNESDAY 6/5 (6AM) - THURSDAY 6/6 (6AM)
LOCATION: 306 LOMA DR - REMOVE 1 "BLUE LA"/"TOW AWAY NO STOPPING" SIGN/ 1 POST - REMOVE BLUE "HANDICAP PARKING ONLY" SIGN/ 1 POST ON TUESDAY 6/5 - REINSTALL AFTER 7AM ON THURSDAY 6/6
CONTACT: STEVEN LEE 310-303-4468

NOT A PERMIT

FilmL.A., Inc.
6255 W Sunset Blvd, 12th Floor
Hollywood, CA 90028
t: (213)977-8600 - f: (213)977-8601
www.filmla.com

Summary Information — Location

Permit Number	F00152332-H	**Location Manager**	Richard Dipatri
Production Company	SUBSIDIARY OF AT&T HORIZON SCR...	Primary Phone	Mobile - 323-854-6934
Insured Company	SUBSIDIARY OF AT&T HORIZON SCR...	Secondary Phone	
Production Title	YOU SEASON 2		

Parking

Base Camp
Location Type : Other Location
1201 5th Street, Los Angeles, 90017

Parking Notes
LACS

Crew Parking
Location Type : Other Location
1201 5th Street, Los Angeles, 90017

Posting "No Parking" signs B/S LOMA FROM 3RD GOING 300 FEET SOUTH (W/S FOR CLEARANCE AND PICTURE)
S/S OF W 3RD ST FROM LOMA DR TO COLUMBIA AVE

Approximate Footage 901 - 1200 **Log Number** 243118

Date(s) 6/5/2019 to 6/5/2019 **Time(s)** 00:00 to 00:00

Lane / Full Closure N/B DIRECTIONAL CLOSURE: LOMA DR., W 4TH TO W 3RD ST 12PM TO 8PM

Approximate Footage 0 - 300

Date(s) 6/5/2019 to 6/5/2019 **Time(s)** 12:00 to 20:00

NOT A PERMIT

BOYLSTON FACILITY
Civic Center Underground (CCUG)

FILMING CONDITIONS & REQUIREMENTS

BOYLSTON PROPERTY

1.) Air conditioning shall not be turned off without prior authorization from District Superintendent or facility manager.
2.) No plaques, pictures, emblems, or any real property will be removed from the walls of the buildings (must have prior approval).
3.) No partitions will be removed or modified (must have building manager's approval).

FILM PERMIT

1.) All proposed film locations must be on the permit, or no filming will be allowed. Scenes shall not identify Boylston facility or DWP insignia/seals.
2.) If your film shoot requires changes to an area within the facility, photos must be taken of the area to ensure that area is returned to its original state, Photos must be given to the DWP site coordinator (prior approval must be given).
3.) Record details for reassembly of specific equipment which may be moved or otherwise impacted by your filming process, i.e. moving refrigerator, coffee-maker, changing color of walls, moving furniture, etc.
4.) All proposed film locations must be on the permit, or filming will not be allowed.
5.) All walkways, doorways, and pathways will remain unobstructed at all times. If wiring is on the ground, pedestrian crossovers must be used.
6.) The production companies must not move any paper work from desks (must have prior consent).

FILM PRODUCTION COMPANY

1.) All production companies shall wear proper I.D. at all times while on DWP property. A list of all crew personnel must be given to DWP site coordinator for the purpose of checking-in all movie crew personnel.
2.) Parking for all personnel vehicles shall be arrange with the facility manager.
3.) The production company trucks and equipment will be allowed to park only in the areas approved by the District Superintendent.
4.) The production companies are not allowed to start working until filming permit has been approved and received by facility supervision. All filming activities will start and end at the permit–stated time.
5.) The production companies are not permitted to use any Department equipment (fax mach., phones, computers, copy mach. brooms, mops, trashcans or bins). Companies should bring their own maintenance equipment, supplies and trash bags. Unless prior arrangements have been made with facility manager for a custodial staff to be hired at filming company's expense.
6.) The production companies must clean all areas that they occupied.

DRAFT NOT

FILM PRODUCTION COMPANY (Continued)

7.) The production company will be responsible for the conduct of all cast and crewmembers. All cast and crewmembers will honor off limit areas.
8.) The production companies will supply their own electrical needs, i.e. generator(s).

DEPARTMENT WIDE POLICIES & PROCEDURES

A Primary Filming Monitor will be the person all film crews will communicate with, if you should need any provisions or have any questions during your filming project at the facility (Please do not disturb the Superintendent or other supervisors).

- There will be a DWP monitor(s) on duty at every film or photo shoot (number of monitors will be determined on the tech. scout).
- Security will remove any member of the cast or crew who becomes verbally or physically abusive.
- No alcoholic beverages allowed on DWP property (NO EXCEPTIONS).
- No smoking is permitted on DWP property (except designated areas).
- No weapons allowed on DWP property (guns, knifes, etc.).

NOT A PERMIT

Permit #F00152332-H

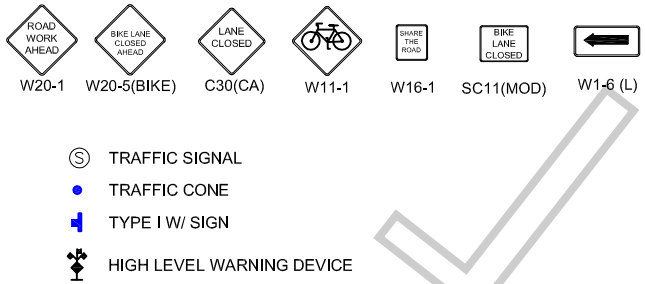

Ⓢ TRAFFIC SIGNAL

● TRAFFIC CONE

TYPE I W/ SIGN

HIGH LEVEL WARNING DEVICE

ALL TRAFFIC CONTROL WILL BE INSTALLED TO MEET OR EXCEED THE LATEST CA-MUTCD MINIMUM REQUIREMENTS

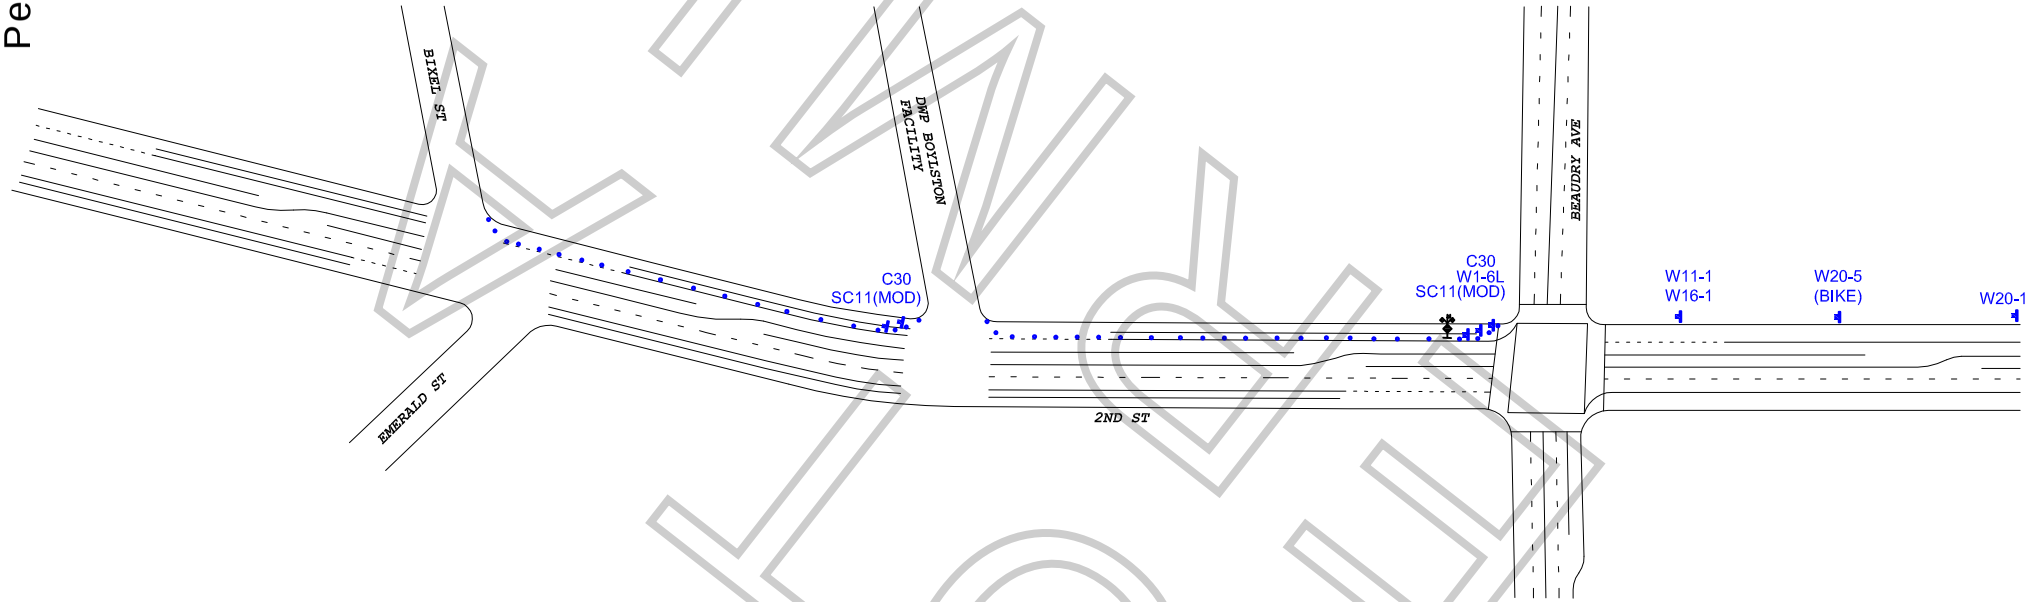

WORK ZONE TRAFFIC CONTROL PLAN
GENERAL NOTES

1. DATE/TIME: 6-5-19 FROM 04:00 HOURS TO 16:00 HOURS.

2. ALL SIGNING, STRIPING, AND TRAFFIC CONTROL DEVICES SHALL CONFORM TO THE (CURRENT) STATE OF CALIFORNIA DEPARTMENT OF TRANSPORTATION (CALTRANS) STANDARD PLANS AND STANDARD SPECIFICATIONS, CALIFORNIA MUTCD, AND ANY ADDENDUMS THERETO, AND AS SHOWN ON THESE PLANS, SYMBOLS AND ABBREVIATIONS USED ARE SHOWN ON CALTRANS STANDARD PLANS.
3. THERE WILL BE NO INTERFERENCE WITH TRAFFIC SIGNALS OR CROSSWALKS.
4. CONES WILL BE 28" MINIMUM HEIGHT AND HAVE REFLECTORIZED SLEEVES FOR NIGHT WORK.
5. POLICE WILL DIRECT TRAFFIC IF NECESSARY.

TCP FOR:	HORIZON: "YOU"
LOCATION:	N/S CURB & BIKE - 2ND ST FROM BEAUDRY AVE TO BIXEL ST LOS ANGELES, CALIFORNIA
CONTACT:	MIKE WEBSTER OFFICE# 323-579-1173 RICHARD DIPATRI PH# 323-854-6934
	JCL TRAFFIC SERVICES (213) 622-9775 C31-CA Lic # 805357
DATE / REVISIONS	DRAFTER: MARIO MENJIVAR SCALE: N.T.S. FILM LA: CODY PENWELL

WORK ZONE

Permit #F00152332-H

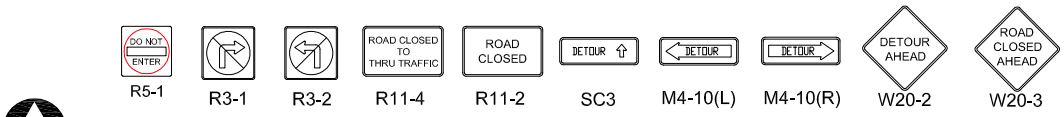

ALL TRAFFIC CONTROL WILL BE INSTALLED TO MEET OR EXCEED THE LATEST CA-MUTCD MINIMUM REQUIREMENTS

Ⓢ TRAFFIC SIGNAL
● TRAFFIC CONE
TYPE I W/ SIGN

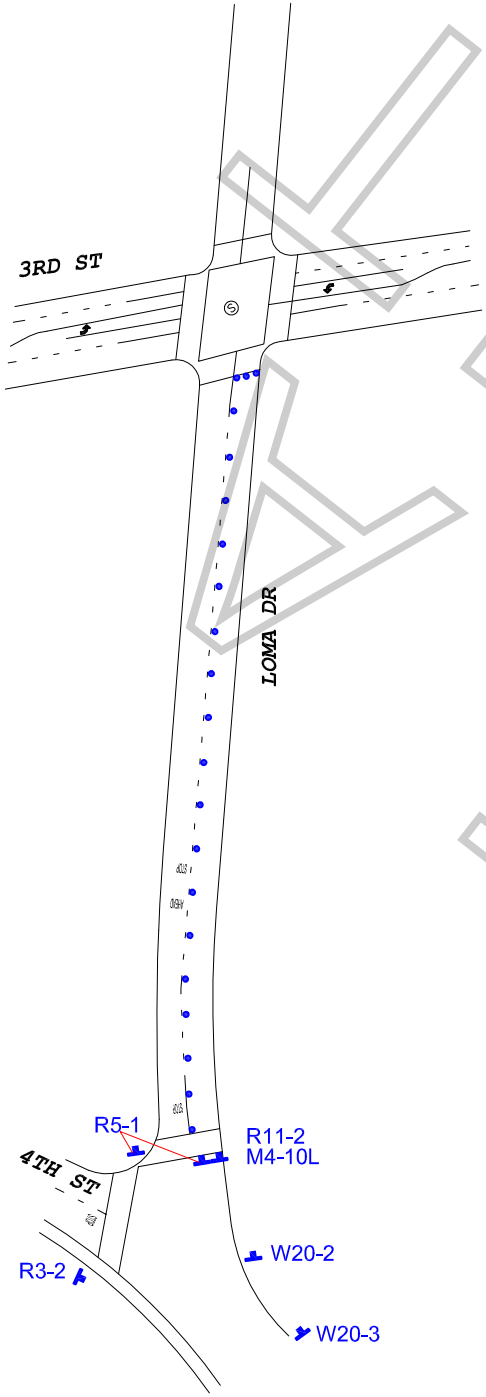

DETOUR ROUTE:

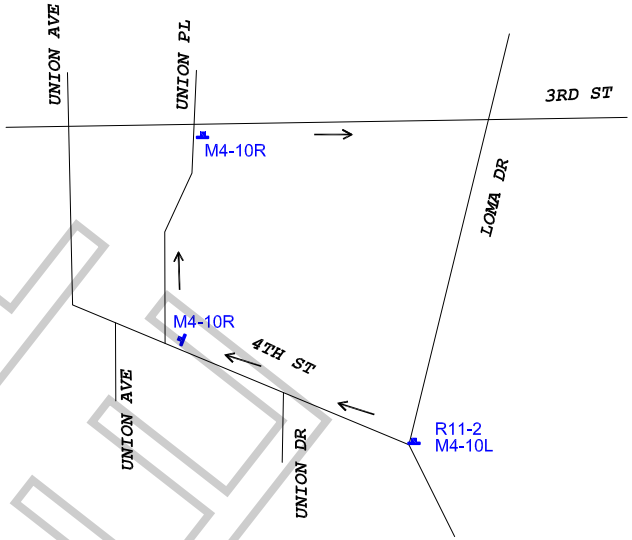

WORK ZONE TRAFFIC CONTROL PLAN
GENERAL NOTES

1. DATE/TIME: 6-5-19 FROM 12:00 HOURS TO 18:00 HOURS.

2. ALL SIGNING, STRIPING, AND TRAFFIC CONTROL DEVICES SHALL CONFORM TO THE (CURRENT) STATE OF CALIFORNIA DEPARTMENT OF TRANSPORTATION (CALTRANS) STANDARD PLANS AND STANDARD SPECIFICATIONS, CALIFORNIA MUTCD, AND ANY ADDENDUMS THERETO, AND AS SHOWN ON THESE PLANS, SYMBOLS AND ABBREVIATIONS USED ARE SHOWN ON CALTRANS STANDARD PLANS.
3. THERE WILL BE NO INTERFERENCE WITH TRAFFIC SIGNALS OR CROSSWALKS.
4. CONES WILL BE 28" MINIMUM HEIGHT AND HAVE REFLECTORIZED SLEEVES FOR NIGHT WORK.
5. POLICE WILL DIRECT TRAFFIC IF NECESSARY.

TCP FOR:	HORIZON: "YOU"
LOCATION:	LOMA DR N/B CLOSURE 3RD ST TO 4TH ST LOS ANGELES, CALIFORNIA
CONTACT:	MIKE WEBSTER OFFICE# 323-579-1173 RICHARD DIPATRI PH# 323-854-6934
	JCL TRAFFIC SERVICES (213) 622-9775 C31-CA Lic # 805357
DATE / REVISIONS	DRAFTER: MARIO MENJIVAR SCALE: N.T.S. FILM LA: CODY PENWELL

KINGDOM